

**MONUMENT RECORD**  
State of Indiana - County of Monroe

**Section:** 23

**Township:** 7 North


**Range:** 2 West

**Corner ID:** InCr U-13

**Monument Description & Remarks:** Sandstone with no etching, length 0.65ft, width 0.60ft, height 0.60ft. Survey Sign 4.5ft above ground at pt. C



**References On File:** Edmund Farkas survey, May Creek Farm (1986), on file in Records office cabinet B, envelop 340 and Travis Norman survey, Victor Oolitic (2011), on file in Surveyor Office

RECOVERY TIE DRAWING  
Field Book 45 Page No. 01

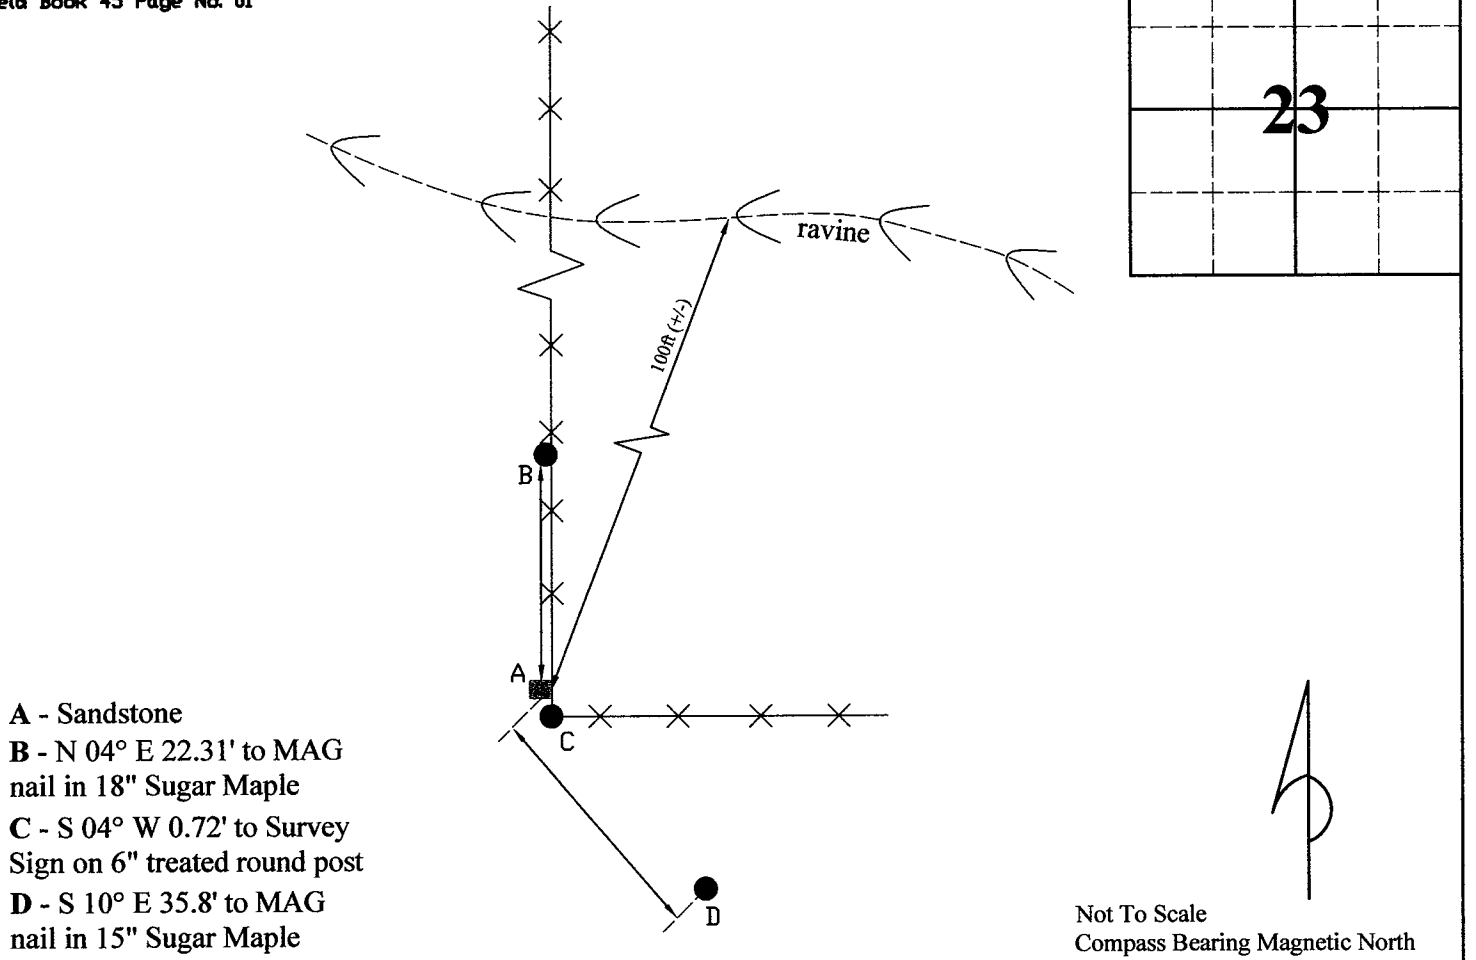

I, Kevin P. Enright, Monroe County Surveyor, hereby certify that this document was prepared under my direction in accordance with the provisions of section 36-2-12-11, of the Indiana Code; and the above data is given under my hand and seal this 18th day of February.

*Kevin Enright*

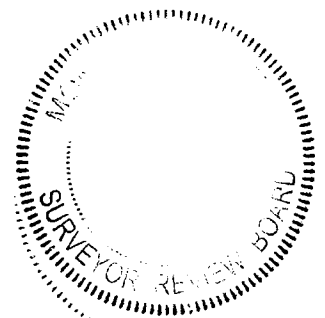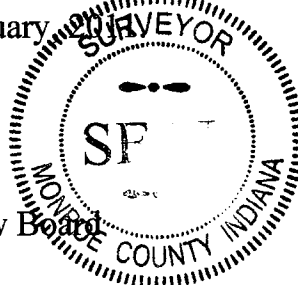

Attest: Ministered by the Monroe County Surveyor Review Board

Date: 3/8/2011